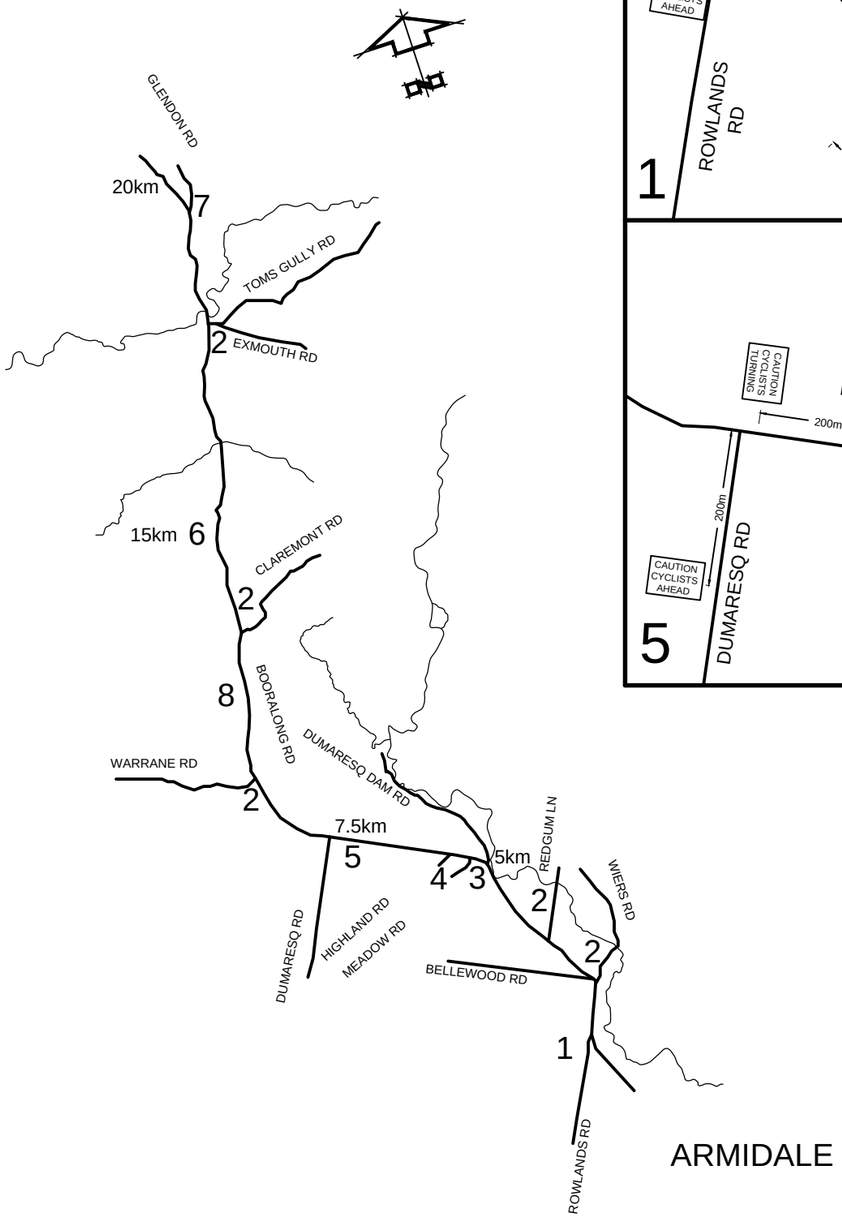

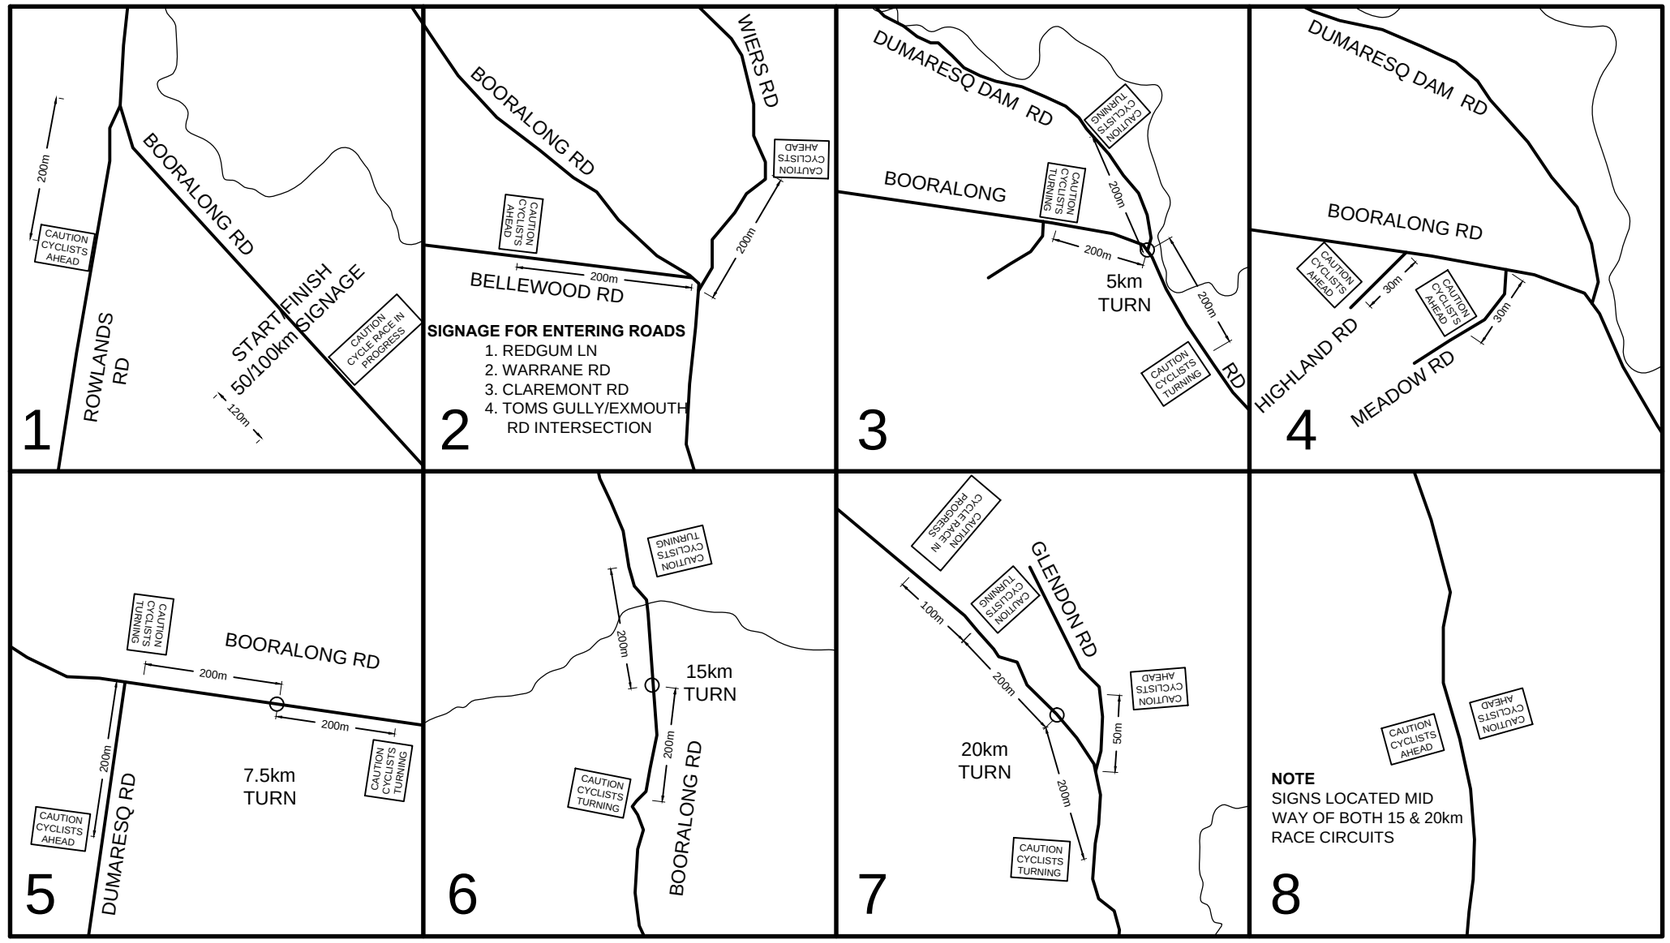

SIGNS REQUIRED:

BOOROLONG ROAD

2 X "CAUTION CYCLE RACE IN PROGRESS"
2 X "CAUTION CYCLISTS TURNING"
(FOR EACH RACE LENGTH USED ON THE DAY AND 1 ADDITIONAL SIGN FOR DUMARESQ DAM RD FOR 5km RACE)
13 X "CAUTION CYCLISTS AHEAD"

ARMIDALE CYCLING CLUB
TRAFFIC SIGNS FOR BOOROLONG ROAD